DRAWINGS

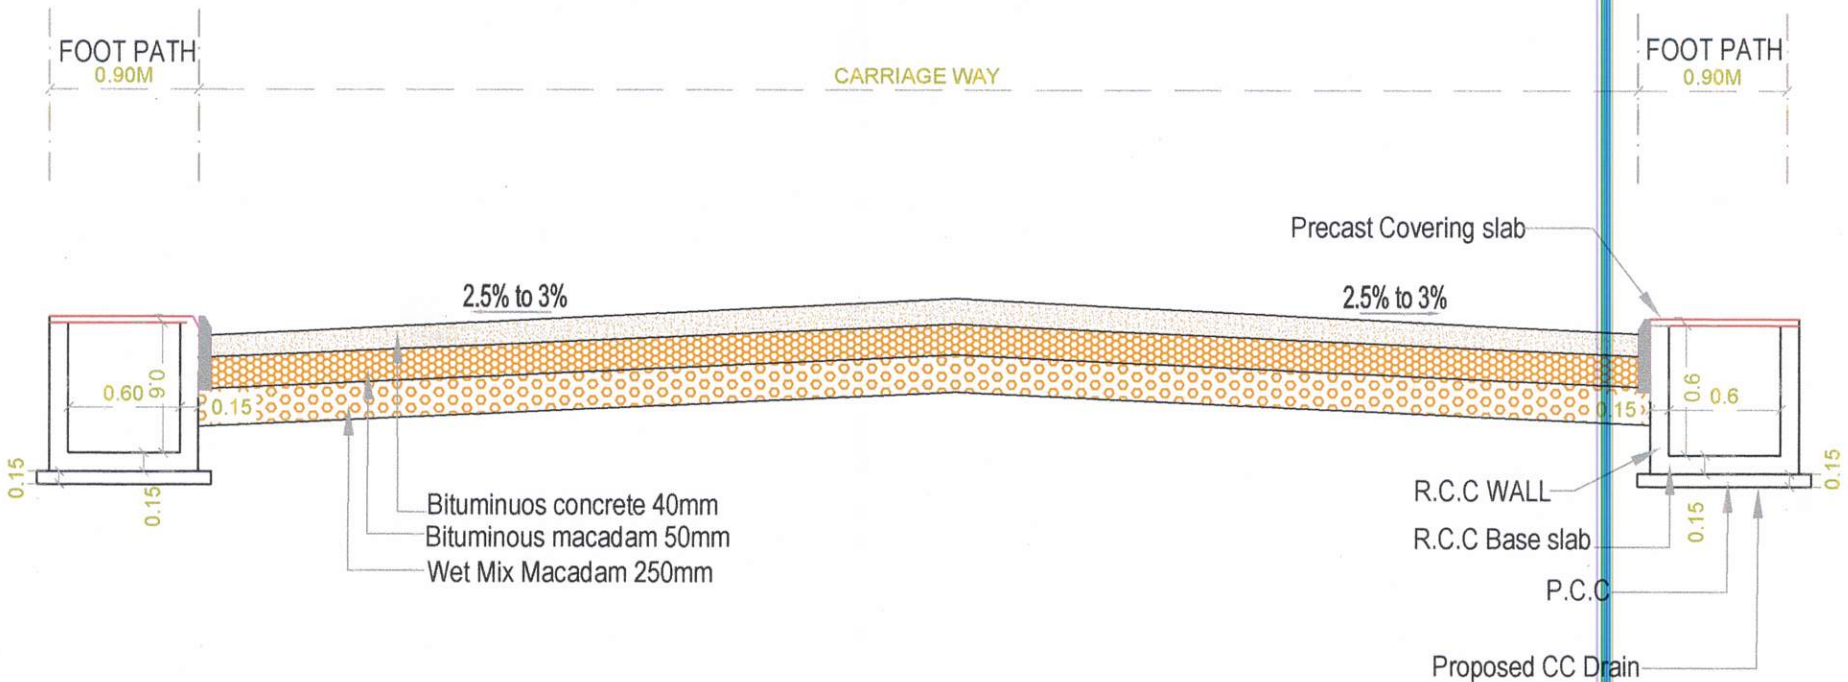

Proposed Typical Cross Section of Bituminous Surface

Assistant Executive Engineer
Vidyaranyapura Sub Division
B.B.M.P, Bangalore - 97

SILICON CONSULTING ENGINEERS

CLIENT: BRUHAT BANGALORE MAHANAGARA PALIKE	PROJECT	Dwg Title: SECTION OF ROAD	scale; N.T.S
			Date
		Dwg no:	Rev; RO

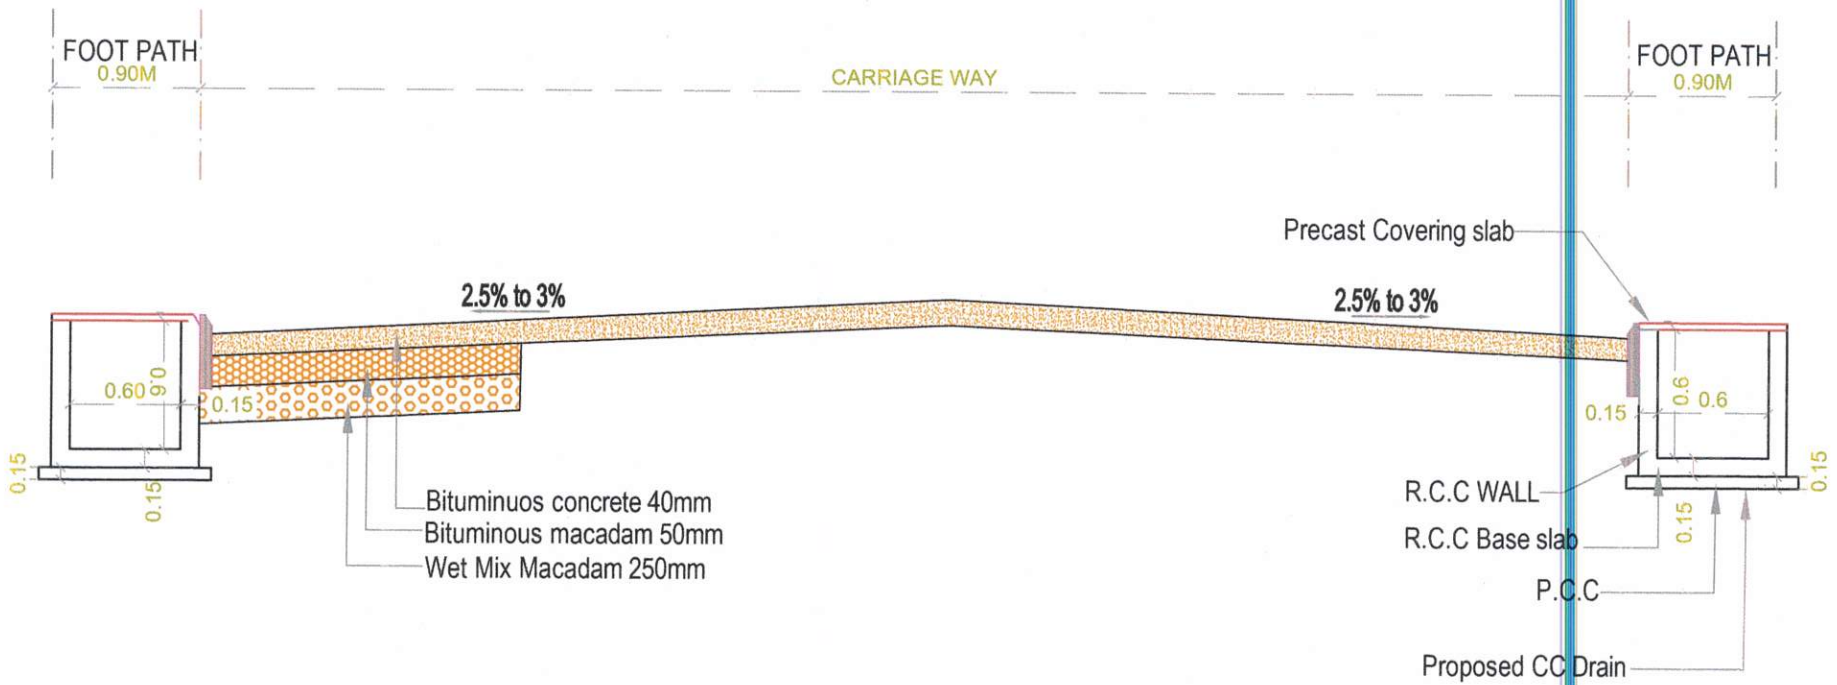

Proposed Typical Cross Section of Bituminous Surface

CLIENT: BRUHAT BANGALORE MAHANAGARA PALIKE	PROJECT: Assistant Executive Engineer Vidyaranyapura Sub Division B.B.M.P, Bangalore - 97	Dwg Title: SECTION OF ROAD	scale; N.T.S
			Date
		Dwg no:	Rev; RO

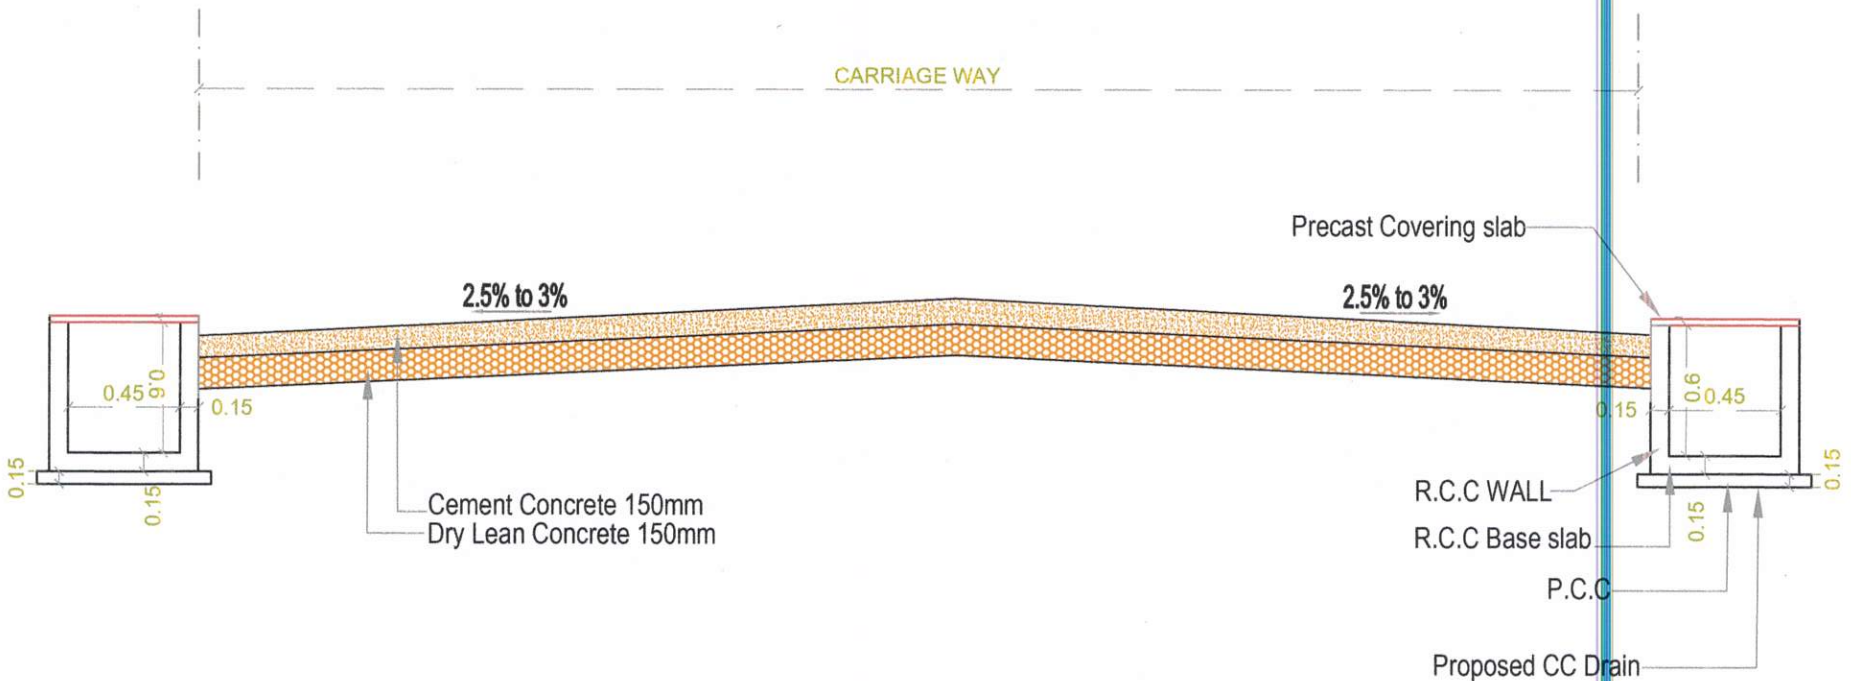

Proposed Typical Cross Section of Concrete Surface

CLIENT: BRUHAT BANGALORE MAHANAGARA PALIKE	PROJECT	Dwg Title: SECTION OF ROAD	scale; N.T.S
			Date
		Dwg no:	Rev; RO

Assistant Executive Engineer
Vidyaranyapura Sub Division
B.B.M.P, Bangalore - 97

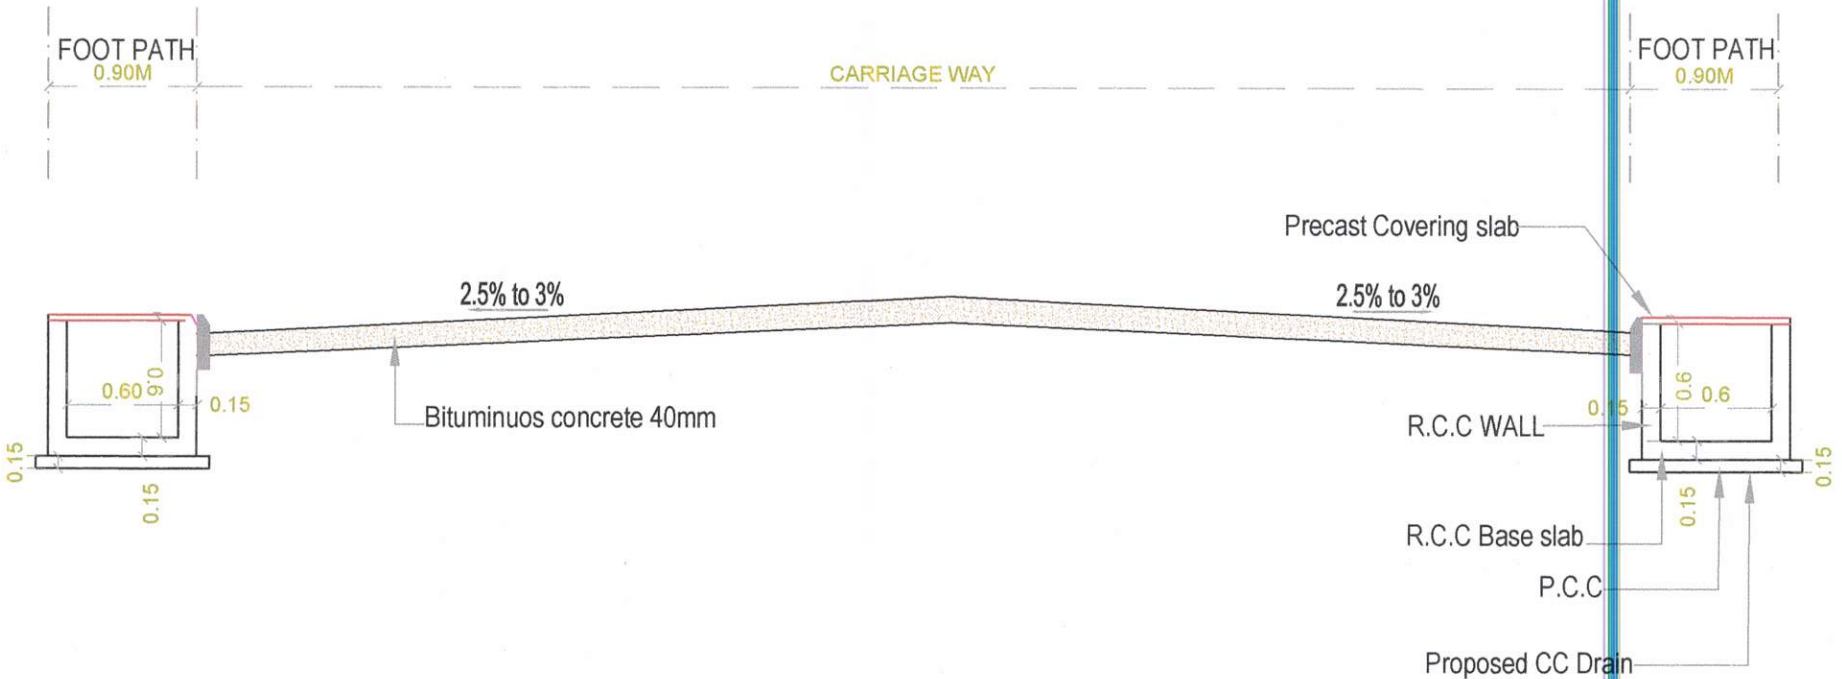

Proposed Typical Cross Section of Bituminous Surface

Assistant Executive Engineer
Vidyaranyapura Sub Division
B.B.M.P, Bangalore - 97

CLIENT: BRUHAT BANGALORE MAHANAGARA PALIKE	PROJECT	Dwg Title: SECTION OF ROAD	scale; N.T.S
			Date
		Dwg no:	Rev; RO

SILICON CONSULTING ENGINEERS

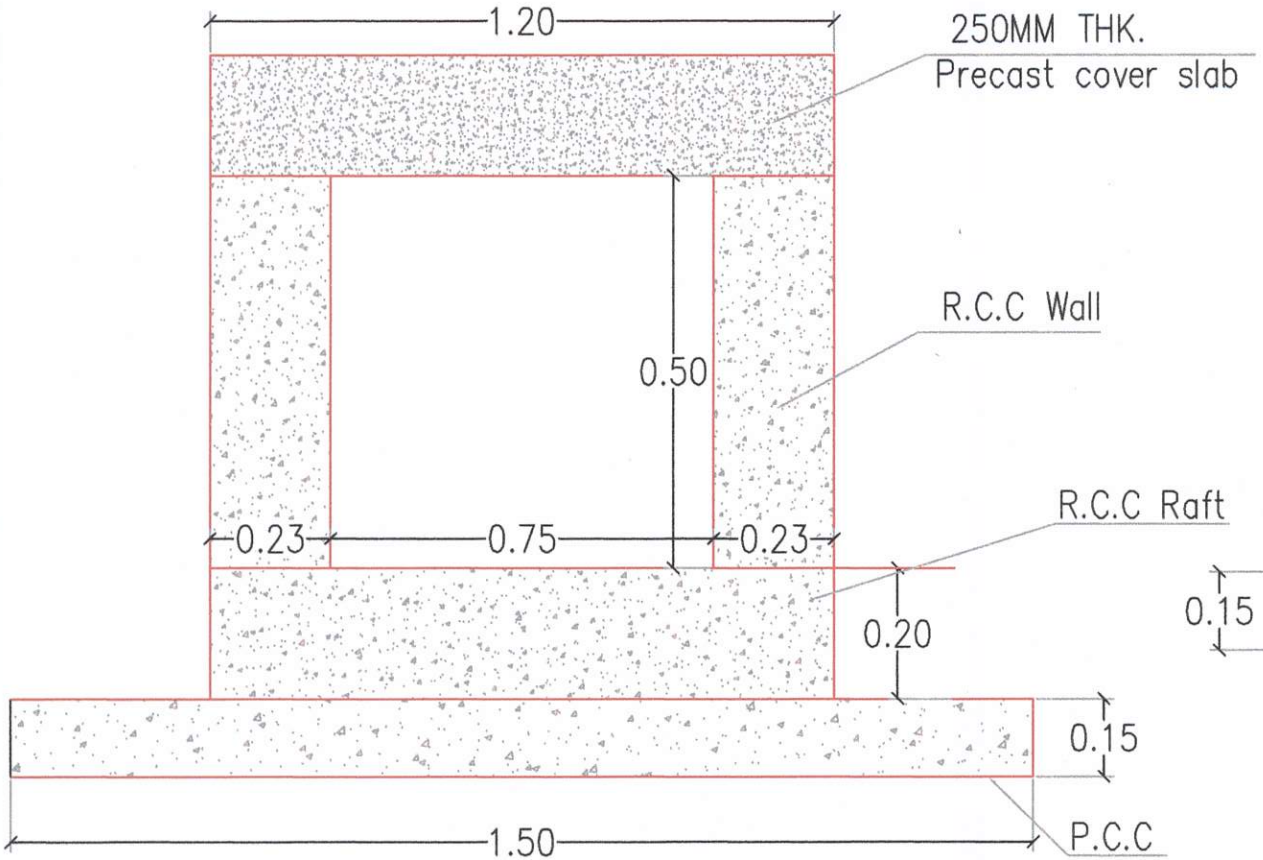

CROSS SECTION OF CULVERT

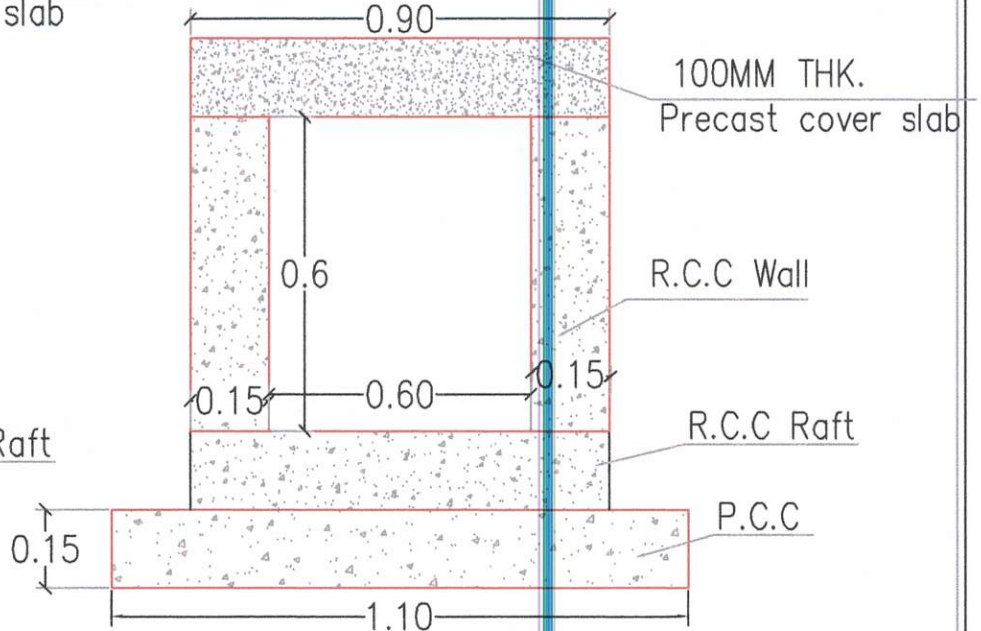

CROSS SECTION OF DRAIN

Assistant Executive Engineer
Vidyaranyapura Sub Division
B.B.M.P, Bangalore - 97

SILICON CONSULTING ENGINEERS